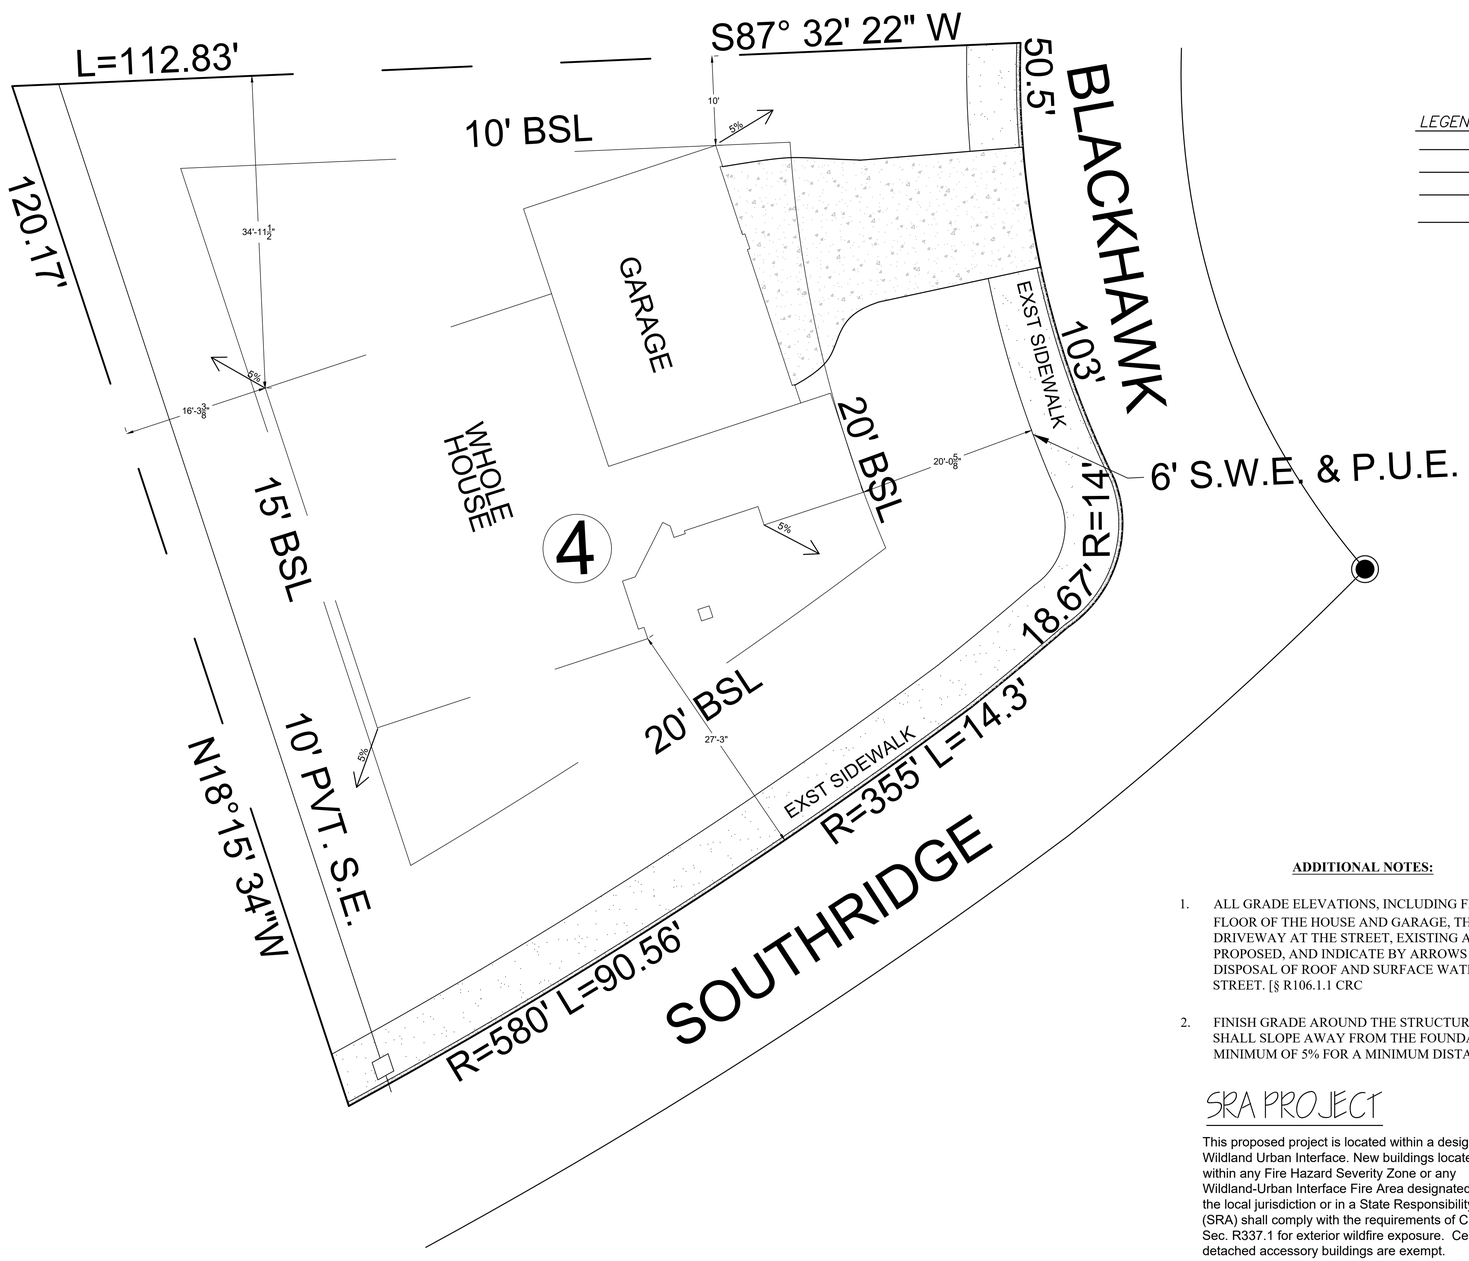

SITE PLAN

SCALE: 1/4" = 1'-0"

LEGEND

- PROPERTY LINE
- ADJACENT PROPERTY LINE
- EASEMENT
- CENTERLINE

ADDITIONAL NOTES:

1. ALL GRADE ELEVATIONS, INCLUDING FINISH FLOOR OF THE HOUSE AND GARAGE, THE DRIVEWAY AT THE STREET, EXISTING AND PROPOSED, AND INDICATE BY ARROWS THE DISPOSAL OF ROOF AND SURFACE WATER TO THE STREET. [§ R106.1.1 CRC
2. FINISH GRADE AROUND THE STRUCTURE/ADITION SHALL SLOPE AWAY FROM THE FOUNDATION A MINIMUM OF 5% FOR A MINIMUM DISTANCE OF 10'

SRA PROJECT

This proposed project is located within a designated Wildland Urban Interface. New buildings located within any Fire Hazard Severity Zone or any Wildland-Urban Interface Fire Area designated by the local jurisdiction or in a State Responsibility Area (SRA) shall comply with the requirements of CRC Sec. R337.1 for exterior wildfire exposure. Certain detached accessory buildings are exempt. [§R337.1.3 CRC]

SILVERMARK Construction Services

3587 BLACKHAWK CIR
SANTA ROSA CA
APN/ 173-590-004

REVISIONS

#	DATE	DESCRIPTION	NAME

DESIGNER: KSM

REVIEWED BY: KSM

APPROVED BY:

PROJECT #: 3587 BLACKHAWK CIR

PAGE NAME: SITE PLAN

PAGE: AS-1