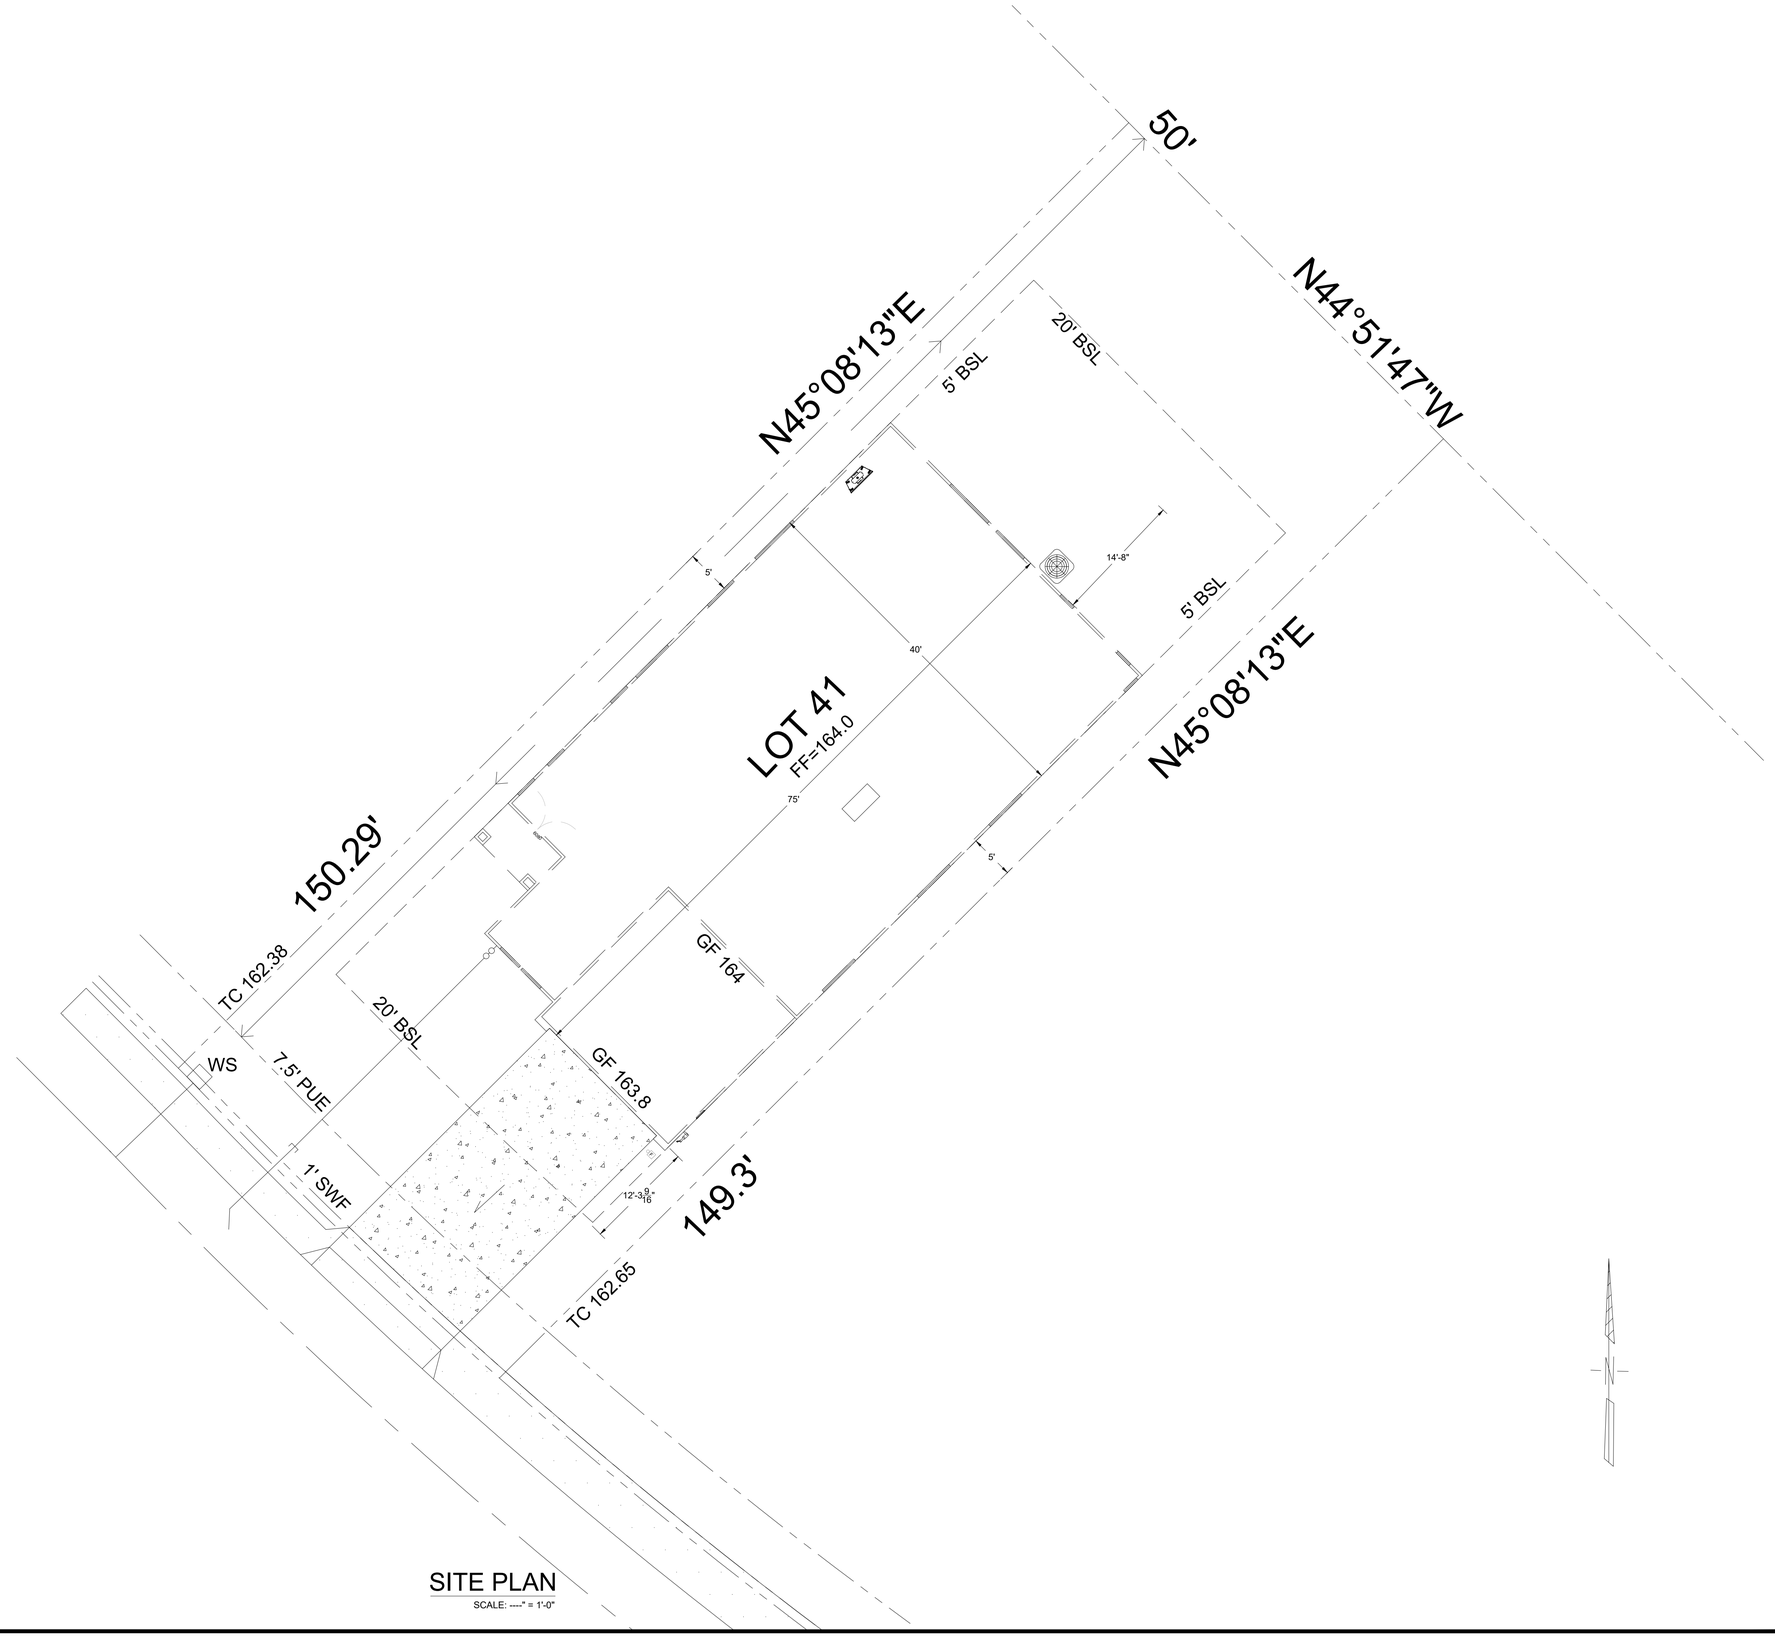

SITE PLAN

SCALE: ----" = 1'-0"

SILVERMARK Construction Services

Building good things.

6 Chelsea Dr.

SONOMA COUNTY, CA

APN/ 058-361-022-000

REVISIONS

#	DATE	DESCRIPTION	NAME
1			
2			
3			
4			
5			
6			
7			

DESIGNER: Ken Moody

REVIEWED BY: Ken Moody

APPROVED BY:

PROJECT #: ---------

PAGE NAME:

SITE PLAN

PAGE:

AS-1